


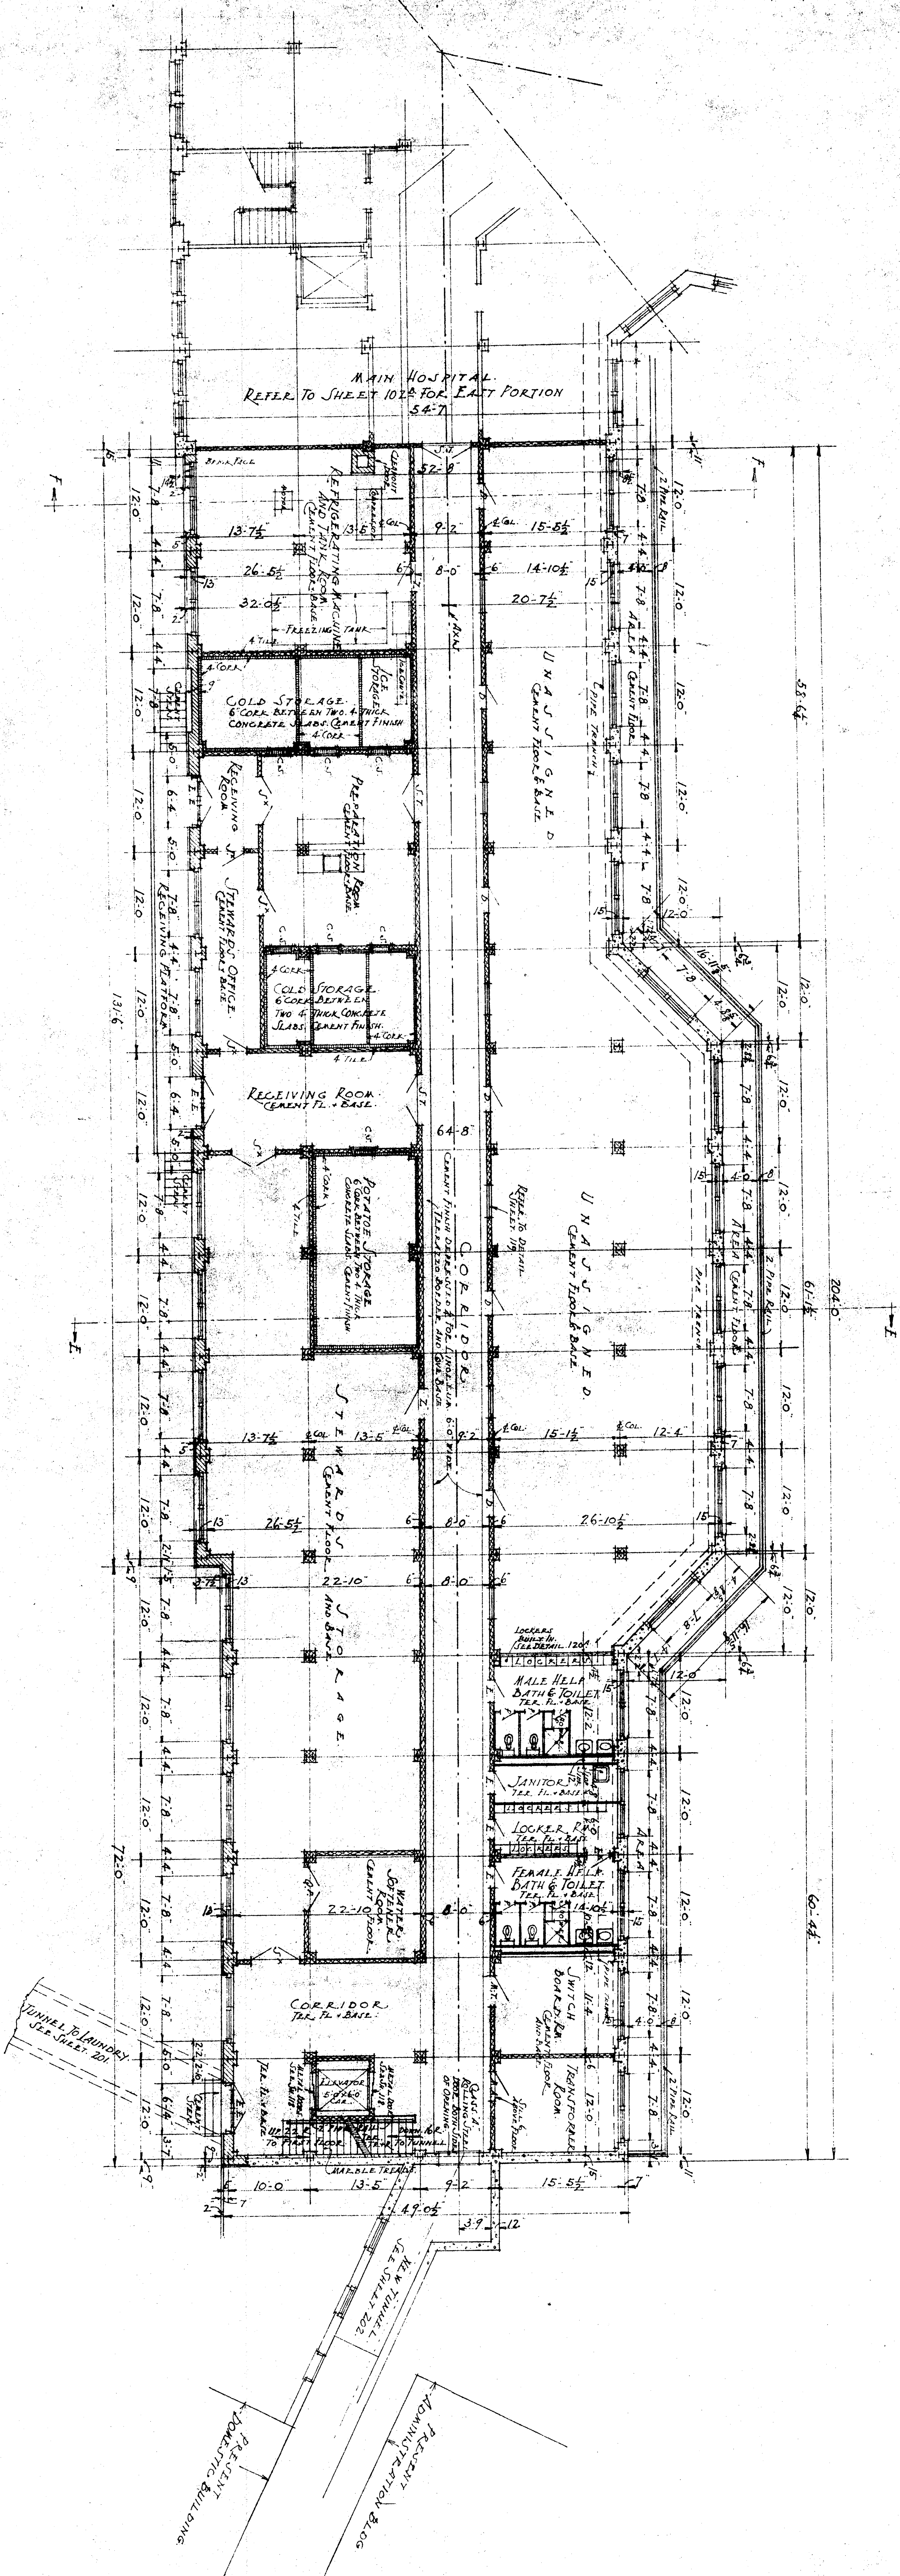

GROUND FLOOR PLAN - WEST PORTION
Scale: 1/8" = 1'-0"

HOSPITAL
WAVERLY HILL SANITARIUM
VALLEY STATION, JEFFERSON COUNTY, KY.
DRAWN BY D. MURPHY & BROS.
DATE 12/6/24
DESIGNED BY D. MURPHY & BROS.
ARCHITECTS
LOUISVILLE, KENTUCKY
1020

PIPE TRENCH WHERE TERRAZZO FLOOR OCCURS TO
HAVE 2" THICK RAIN TEE PLATE COVERS WITH
BRASS STRIPS ALONG EDGES.